PROJECT 6430-06-00
STH 15
USH 45 - LILY OF THE VALLEY ROAD
OUTAGAMIE COUNTY

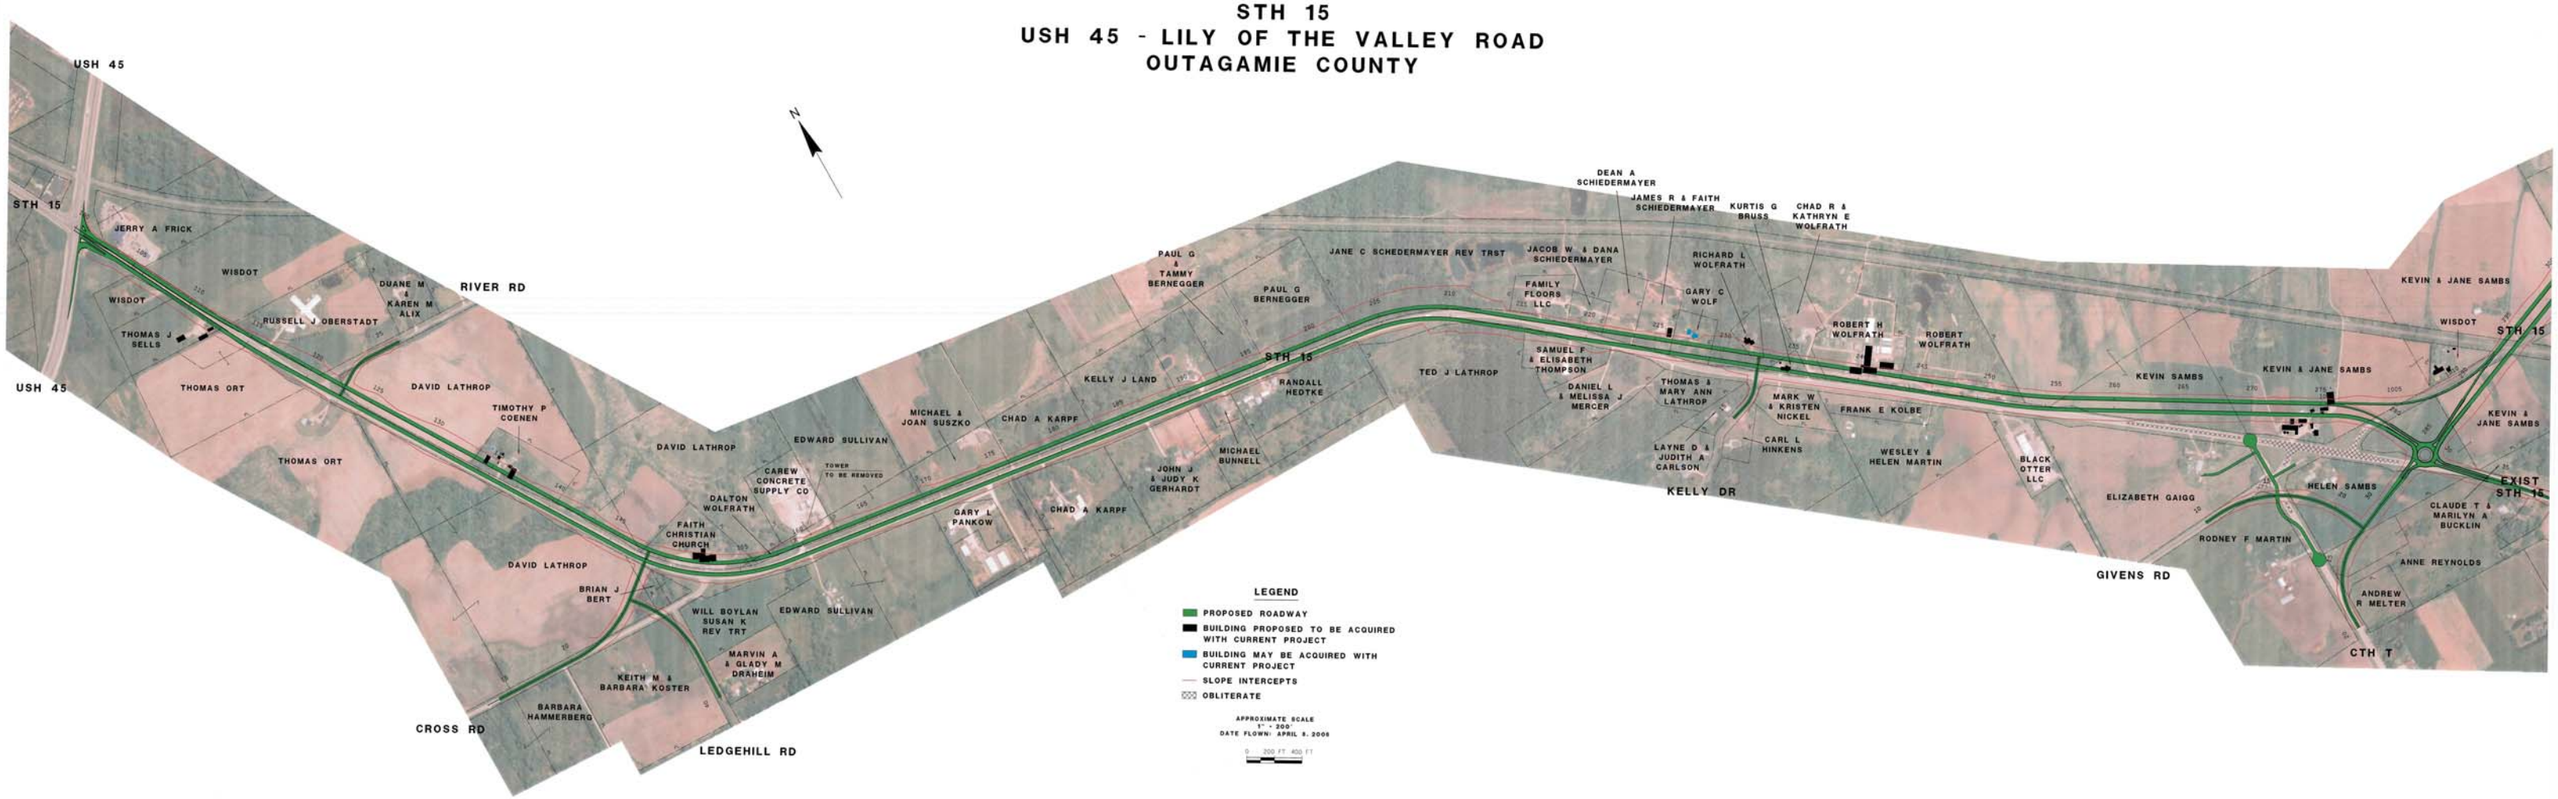

LEGEND

- PROPOSED ROADWAY
- BUILDING PROPOSED TO BE ACQUIRED WITH CURRENT PROJECT
- BUILDING MAY BE ACQUIRED WITH CURRENT PROJECT
- SLOPE INTERCEPTS
- OBLITERATE

APPROXIMATE SCALE
1" = 200'
DATE FLOWN: APRIL 8, 2006

0 200 FT 400 FT