PROJECT I.D. 1060-30-70
EAST-WEST FREEWAY
(WIS 67 NB & SB BRIDGES)
I-94
WAUKESHA COUNTY

PROJECT I.D. 3030-08-70
SUMMIT AVENUE CITY OF OCONOMOWOC
(BLUE RIBBON DRIVE - THACKERAY TRAIL)
WIS 67
WAUKESHA COUNTY

PROJECT I.D. 2718-00-75
SUMMIT AVENUE
(WIS 67 BYPASS - THACKERAY TRAIL)
LOCAL ROAD
WAUKESHA COUNTY
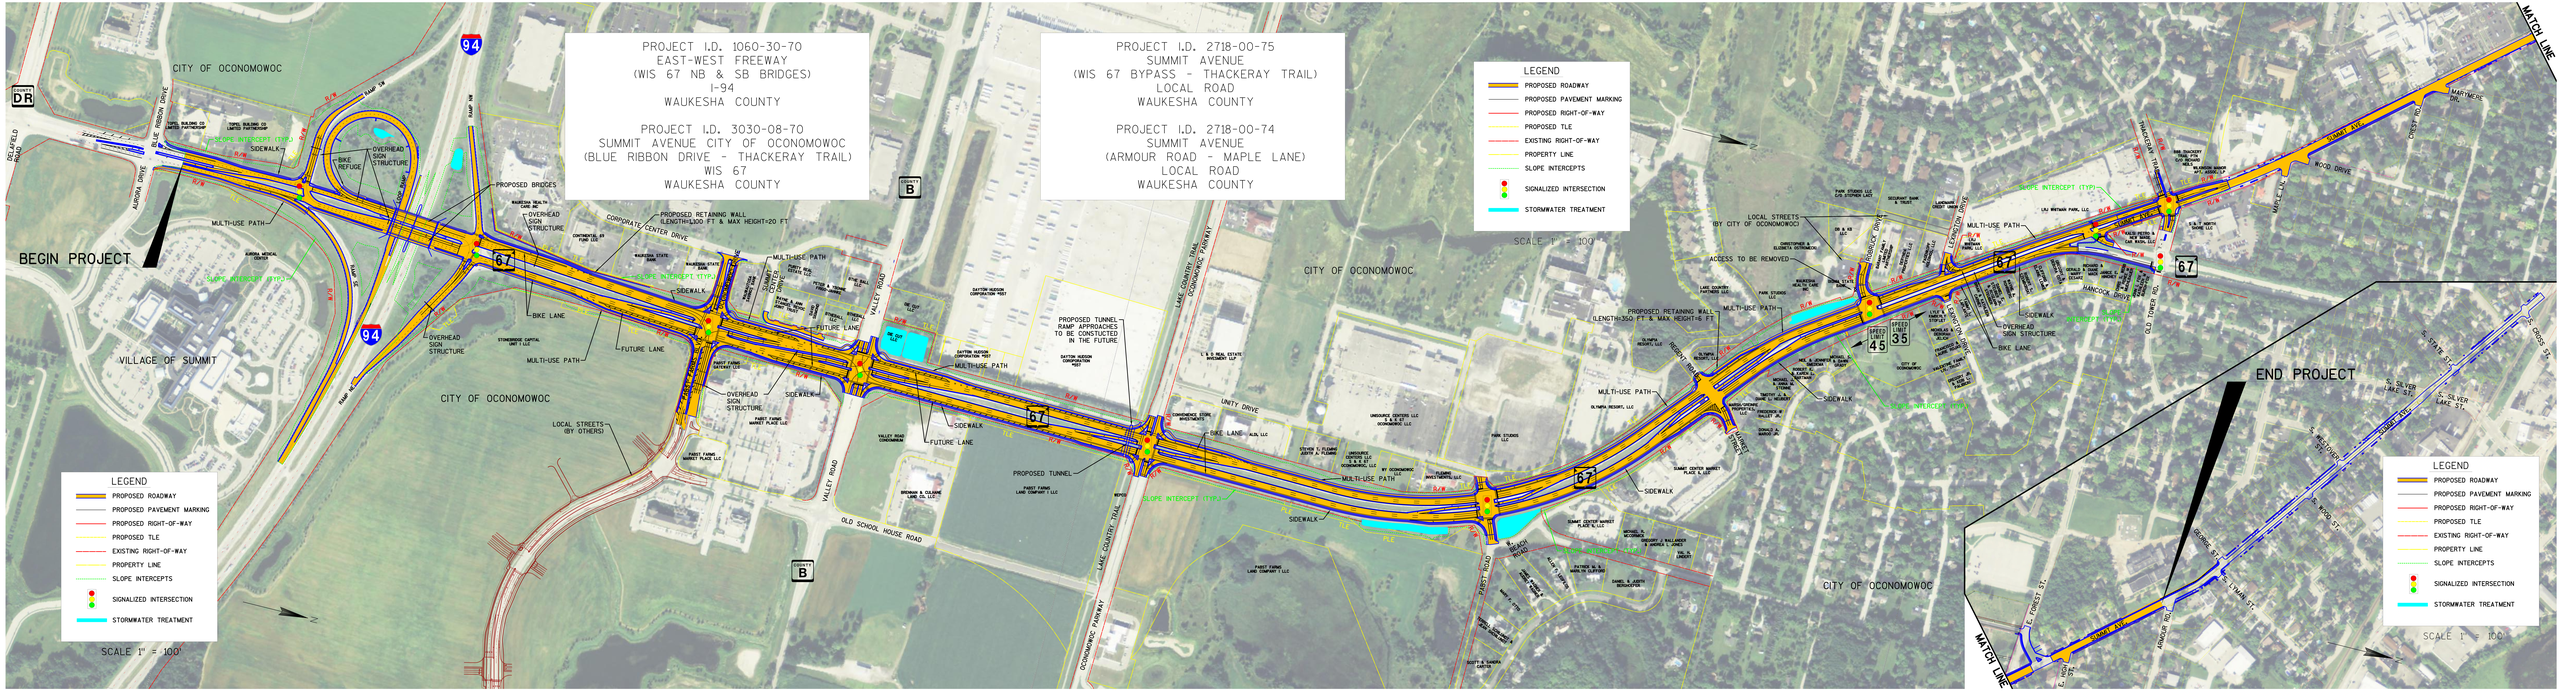
PROJECT I.D. 2718-00-74
SUMMIT AVENUE
(ARMOUR ROAD - MAPLE LANE)
LOCAL ROAD
WAUKESHA COUNTY