CONCEPTUAL LAYOUT FOR ZOO INTERCHANGE

EAST LEG

6-Lane Alternative M1

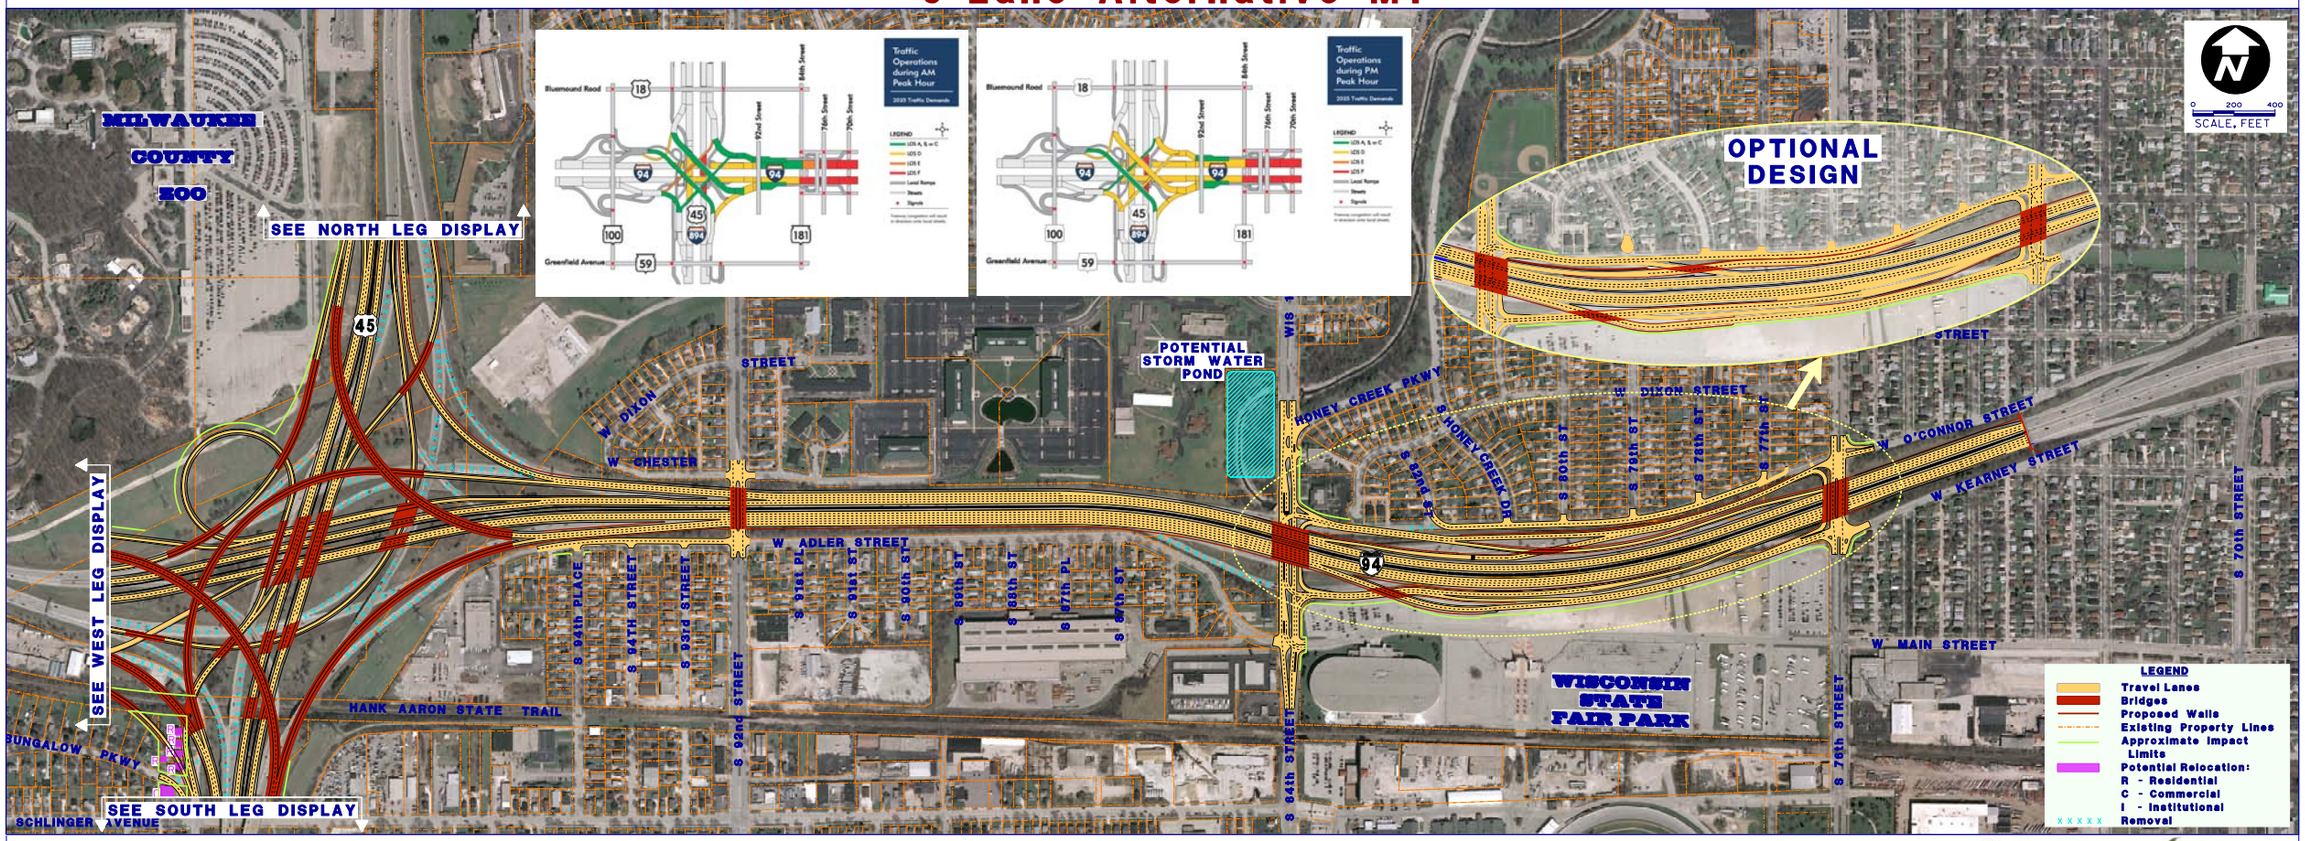

October 27, 2008