CONCEPTUAL LAYOUT FOR ZOO INTERCHANGE

SOUTH LEG

8-Lane Alternative M2

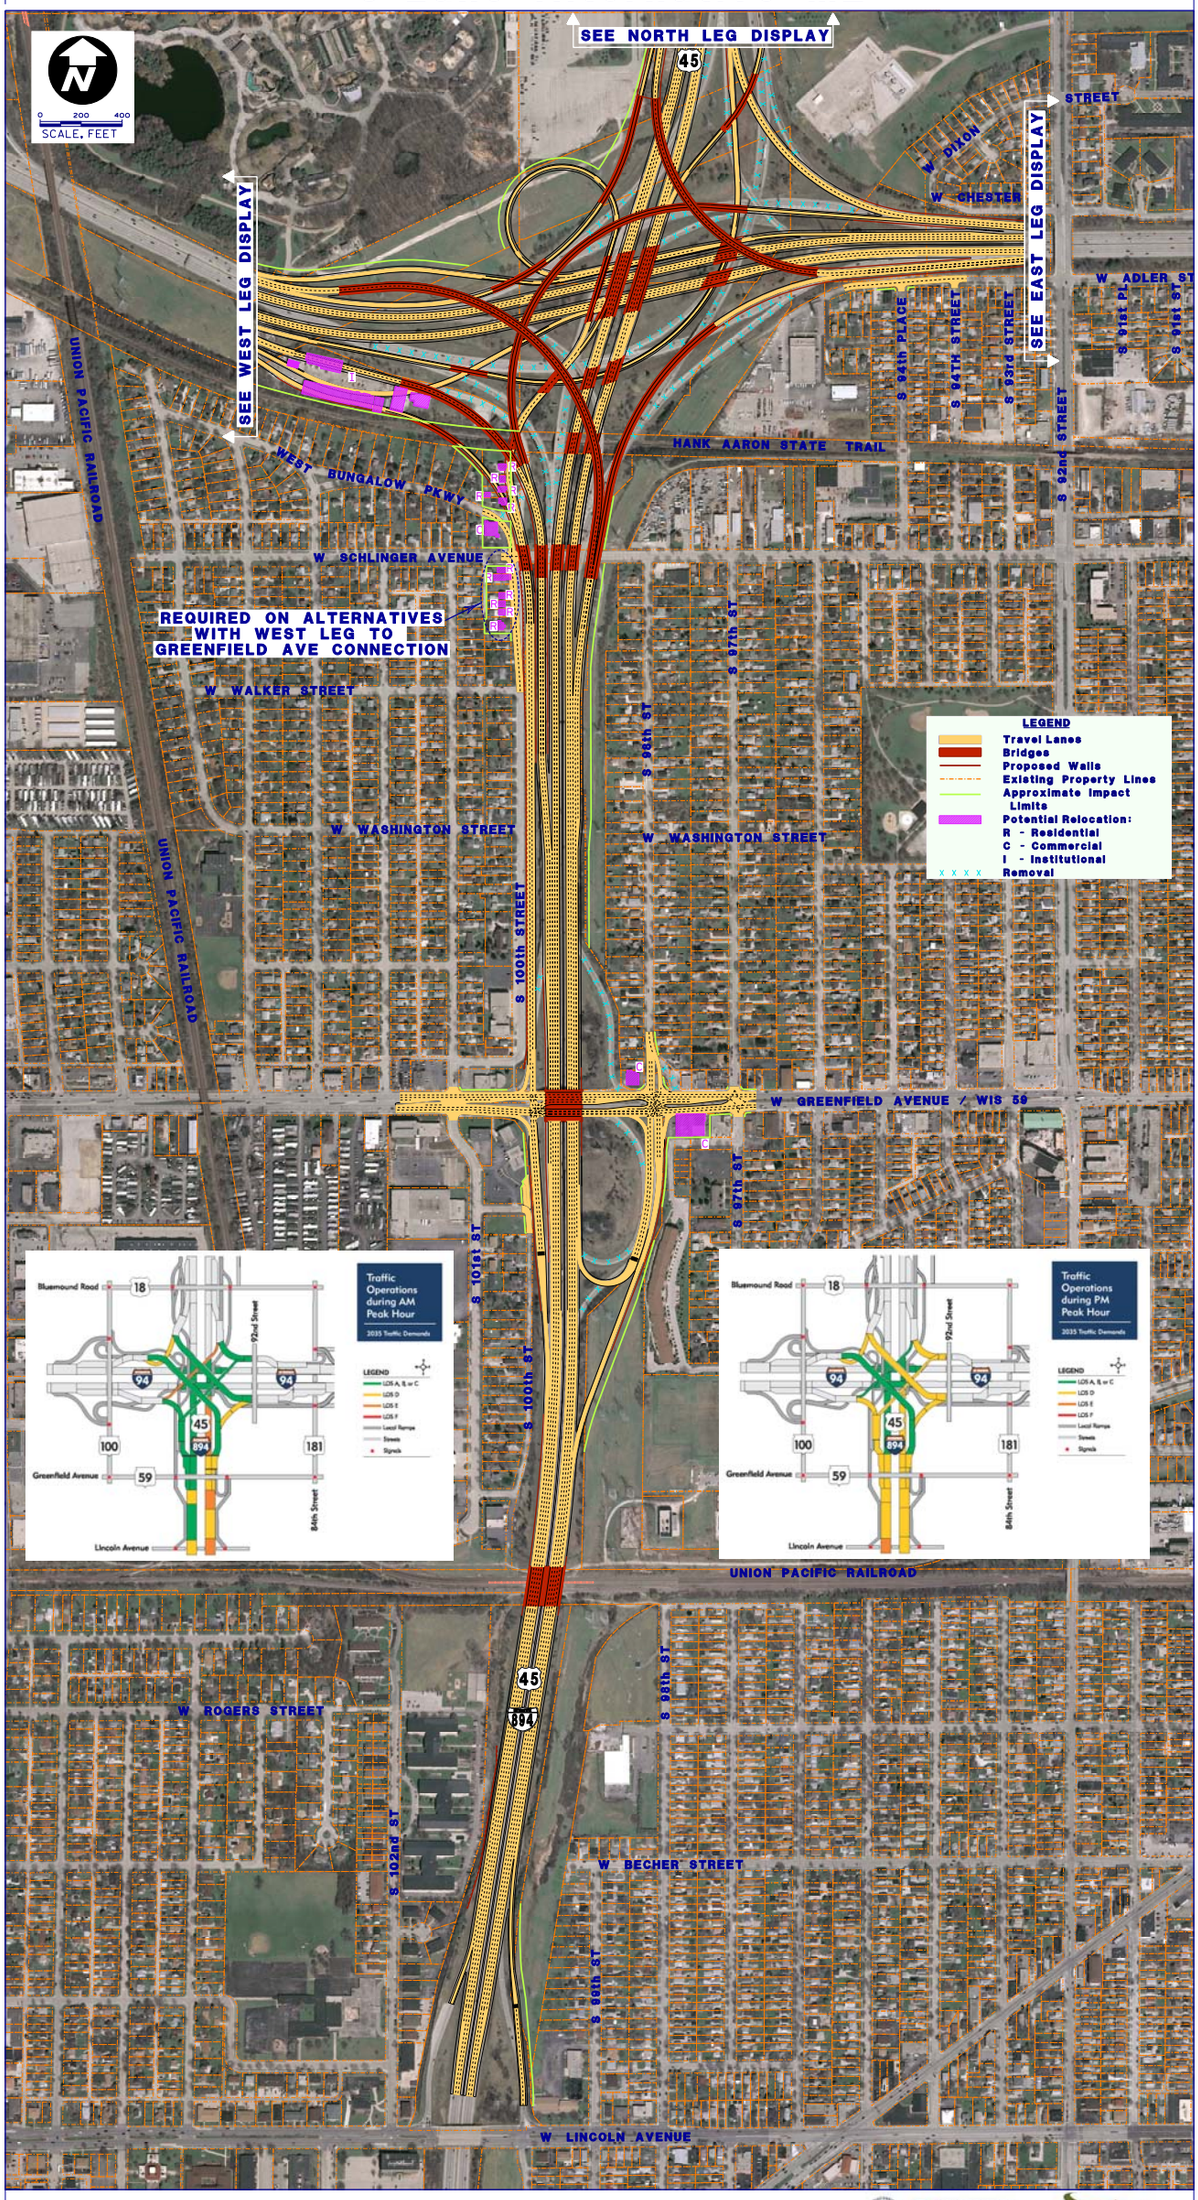

October 27, 2008

Zoo Interchange Corridor Study / ID 1060-33-01 / Milwaukee County

U.S. Department of Transportation Federal Highway Administration

Zoo Interchange