CONCEPTUAL LAYOUT FOR ZOO INTERCHANGE

WEST LEG (WITH GREENFIELD AVE CONNECTION)

6-Lane Alternative M1

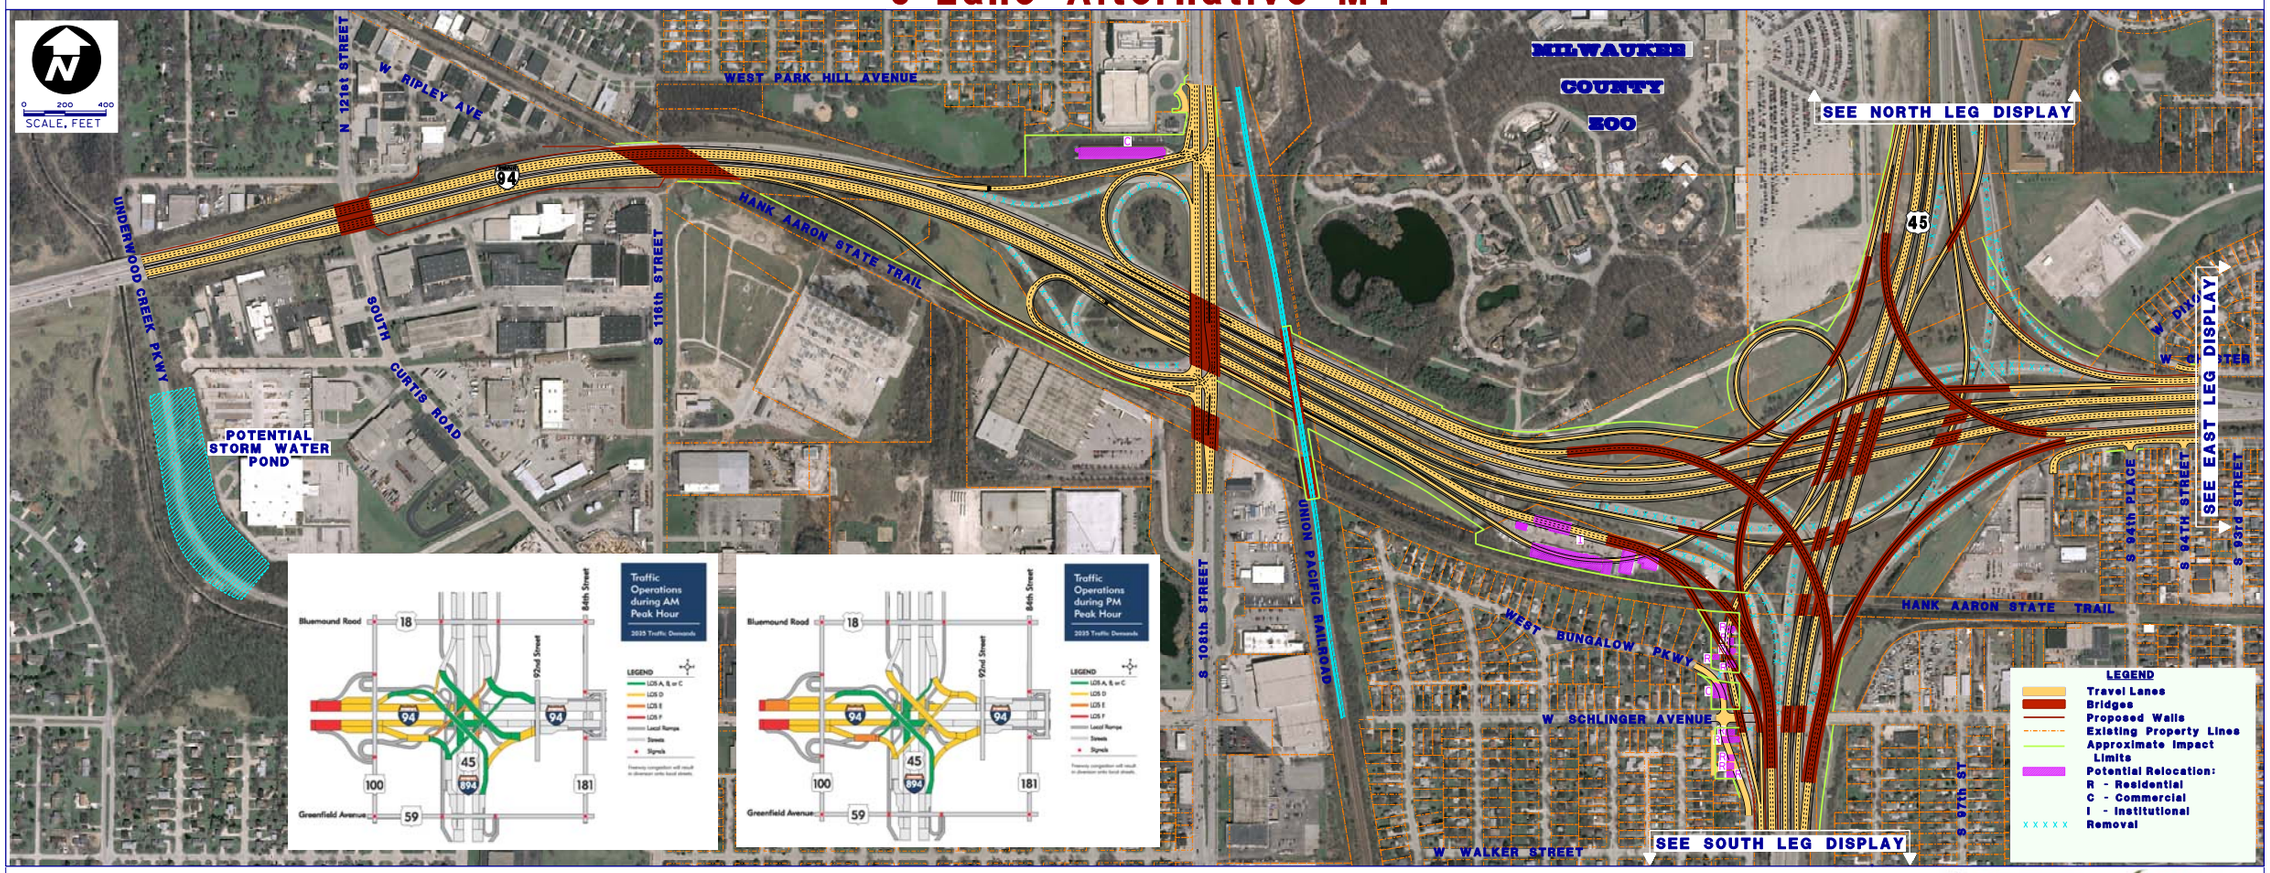

October 27, 2008

Zoo Interchange Corridor Study / ID 1060-33-01 / Milwaukee County